
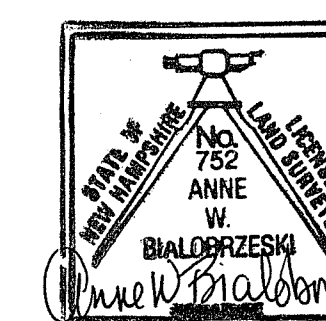


ROAD INTERSECTION PLAN
SOUTH ROAD & CRAWLEY FALLS ROAD


IN
BRENTWOOD, NH

SCALE: 1"=20' AUGUST 6, 2009

PREPARED BY STOCKTON SERVICES
PO BOX 1306 HAMPTON, NH 03843-1306
(603) 929-7404

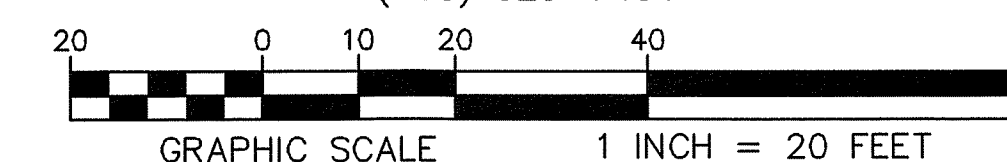

8/6/09

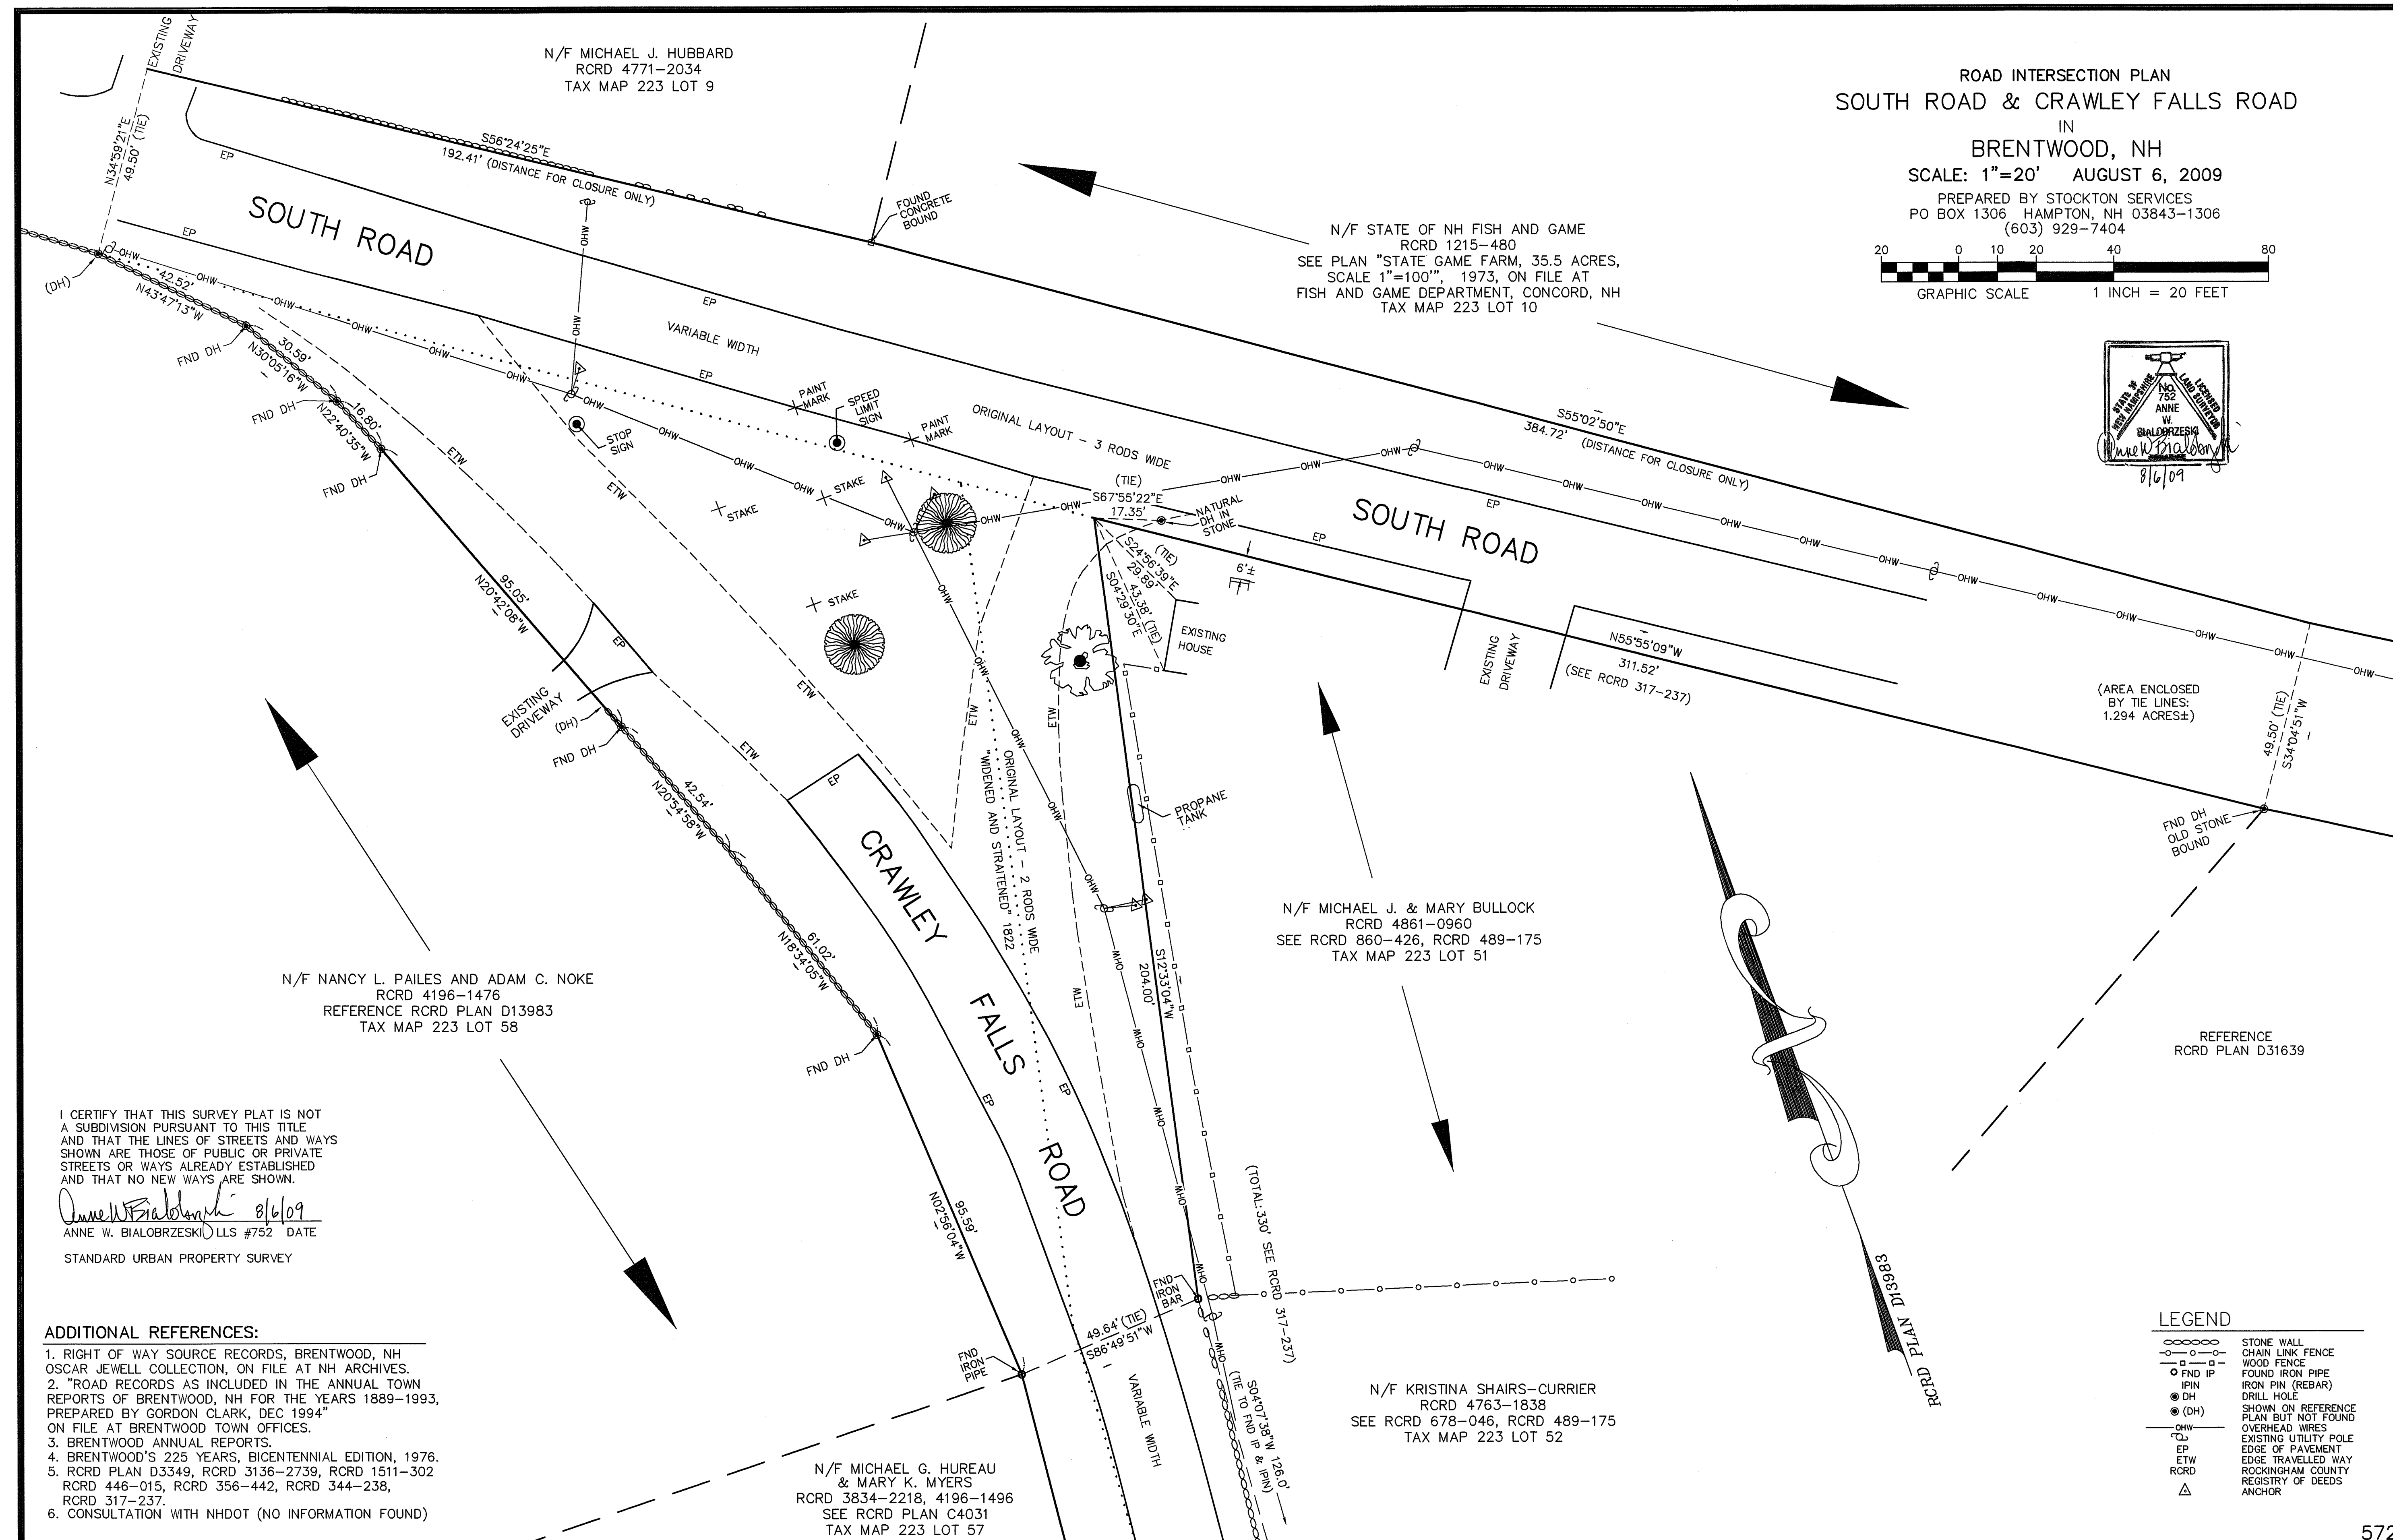

I CERTIFY THAT THIS SURVEY PLAT IS NOT
A SUBDIVISION PURSUANT TO THIS TITLE
AND THAT THE LINES OF STREETS AND WAYS
SHOWN ARE THOSE OF PUBLIC OR PRIVATE
STREETS OR WAYS ALREADY ESTABLISHED
AND THAT NO NEW WAYS ARE SHOWN.

Anne W. Bialobrzewski 8/6/09
ANNE W. BIALOBRZESKI LLS #752 DATE

STANDARD URBAN PROPERTY SURVEY

ADDITIONAL REFERENCES:

1. RIGHT OF WAY SOURCE RECORDS, BRENTWOOD, NH OSCAR JEWELL COLLECTION, ON FILE AT NH ARCHIVES.
2. "ROAD RECORDS AS INCLUDED IN THE ANNUAL TOWN REPORTS OF BRENTWOOD, NH FOR THE YEARS 1889-1993, PREPARED BY GORDON CLARK, DEC 1994" ON FILE AT BRENTWOOD TOWN OFFICES.
3. BRENTWOOD ANNUAL REPORTS.
4. BRENTWOOD'S 225 YEARS, BICENTENNIAL EDITION, 1976.
5. RCRD PLAN D3349, RCRD 3136-2739, RCRD 1511-302 RCRD 446-015, RCRD 356-442, RCRD 344-238, RCRD 317-237.
6. CONSULTATION WITH NHDOT (NO INFORMATION FOUND)

LEGEND

- STONE WALL
- CHAIN LINK FENCE
- WOOD FENCE
- FOUND IRON PIPE
- IPIN
- IRON PIN (REBAR)
- DRILL HOLE
- SHOWN ON REFERENCE PLAN BUT NOT FOUND
- OVERHEAD WIRES
- EXISTING UTILITY POLE
- EDGE OF PAVEMENT
- EDGE TRAVELLED WAY
- ROCKINGHAM COUNTY
- REGISTRY OF DEEDS
- ANCHOR